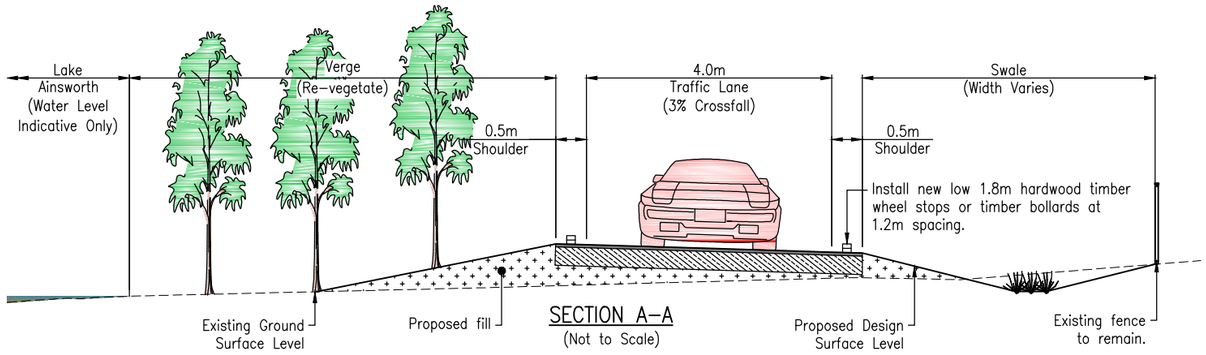

SECTION A–A
(Not to Scale)

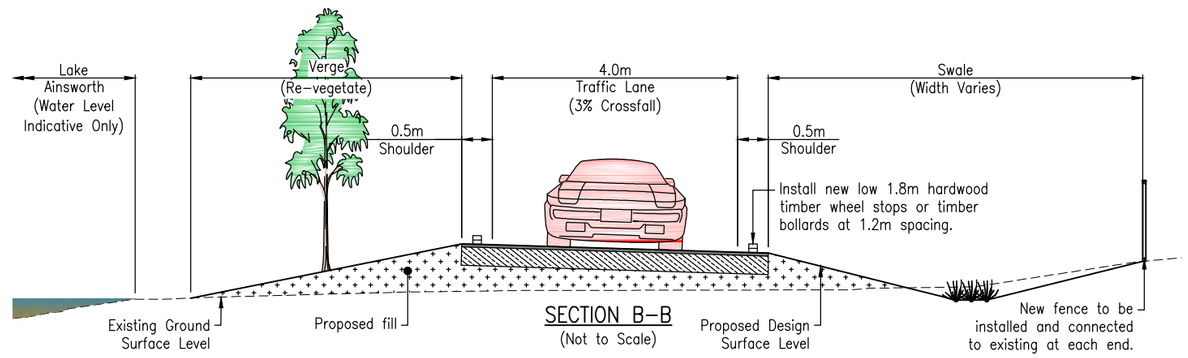

SECTION B–B
(Not to Scale)

OPTION 2:

- New 4.0m wide road (road drains to swale).
- Control parking by installing wheel stops along each side.
- Control access to Department of Sport and Recreation.
- Install new swale along eastern side of the road.

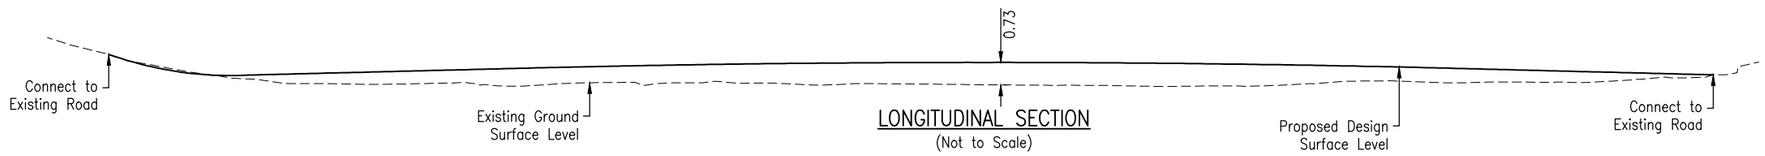

LONGITUDINAL SECTION
(Not to Scale)

NOTES:

1. All conflicting signage to be removed, unless noted otherwise.
2. All bollards and conflicting fences to be removed, unless noted otherwise.

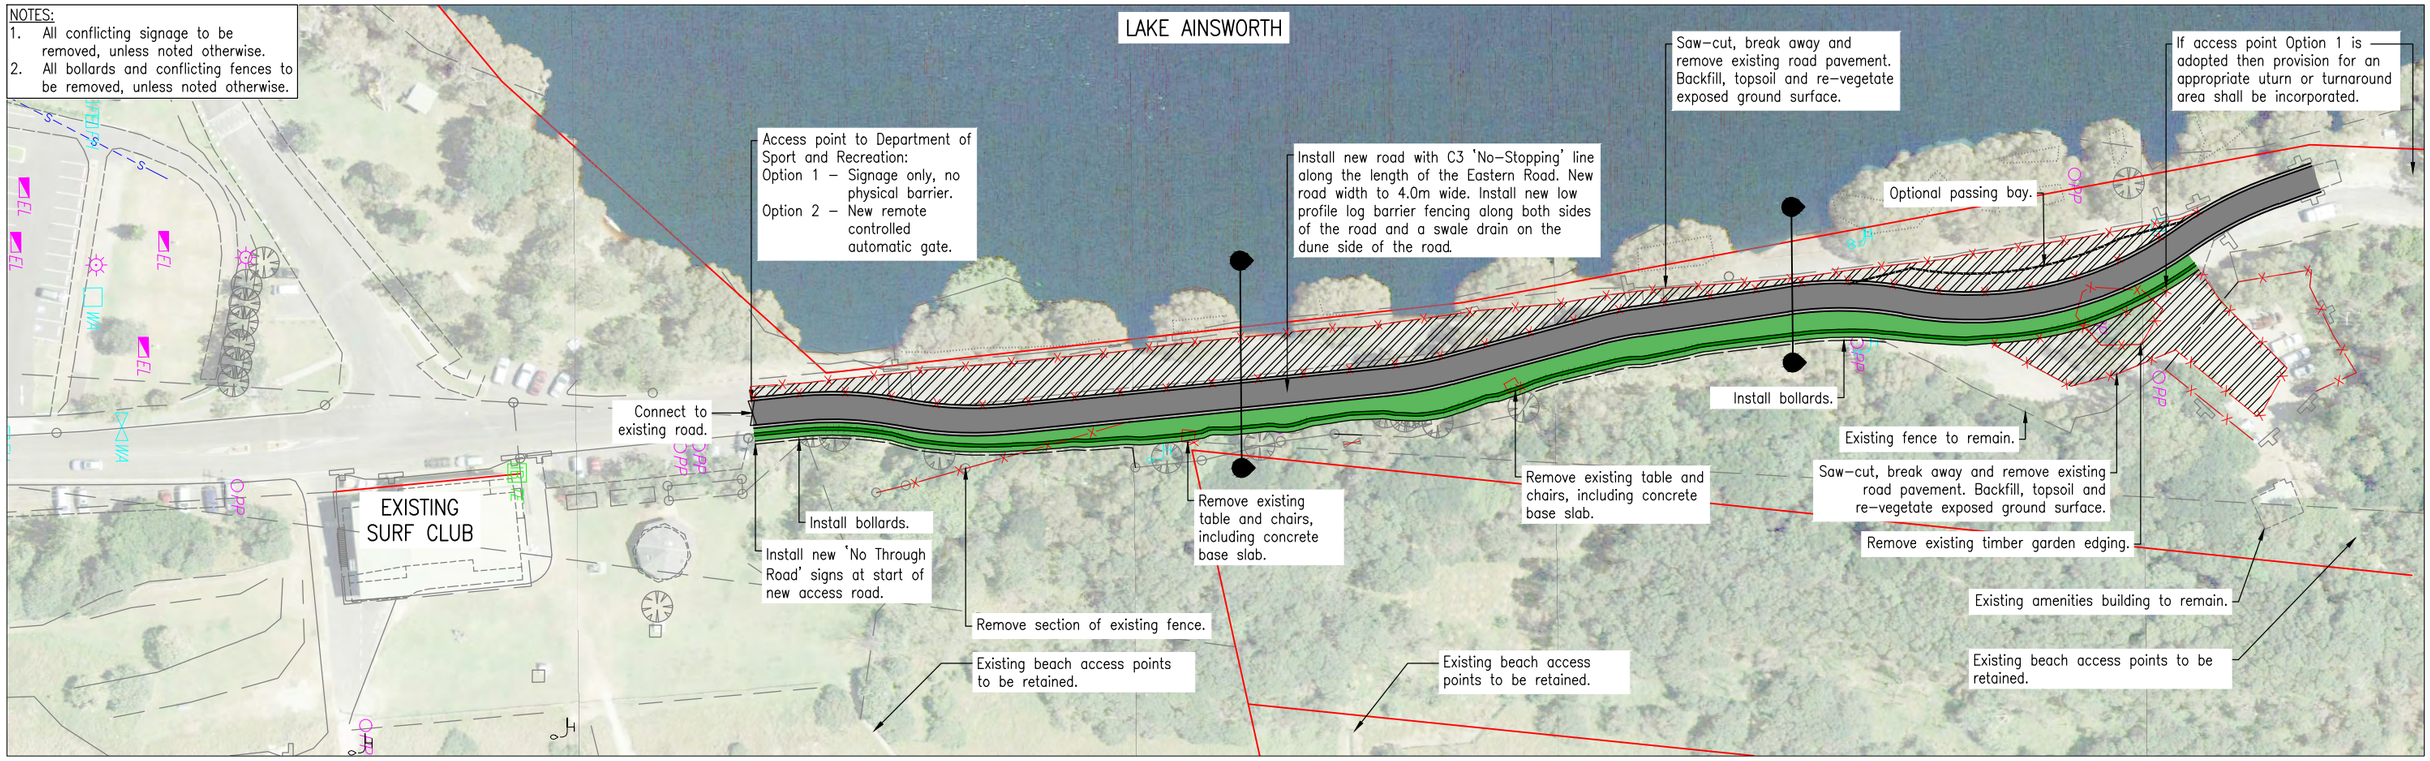

ballina shire council

Ballina Shire Council

Eastern Road Re-design
Option 2

Drawing: Site Plan

Drawing No: 2 of 3

Date: September 2014

Issue: C

0 5 10 15 20m
SCALE 1:500
A1 UNREDUCED

COMPLETE