

Issue	Description	Date
B	FINAL CONCEPT DESIGN ISSUE	2-4-20
A	ISSUED FOR COUNCIL REVIEW	9-3-20

100mm on Original

Bar Scales

0 100 200 300 400 500m

1 : 5000

THIS DRAWING CANNOT BE COPIED OR REPRODUCED IN ANY FORM OR USED FOR ANY OTHER PURPOSE OTHER THAN THAT ORIGINALLY INTENDED WITHOUT THE WRITTEN PERMISSION OF AT&L

Client: ballina shire council

Scales: 1 : 5000

Grid: MGA

Height Datum: AHD

Drawn	ALS
Designed	ALS
Checked	MM
Approved	PW

Project: LANE DUPLICATION AND INTERSECTION UPGRADE FOR RIVER ST, BALLINA

Title: GENERAL ARRANGEMENT PLAN

Civil Engineers and Project Managers
at&l
Level 7, 153 Walker Street
North Sydney NSW 2060
ABN 96 130 882 405
Tel: 02 9439 1777
Fax: 02 9923 1055
www.atl.net.au
info@atl.net.au

Status: CONCEPT

A1

Project - Drawing No.: C1003 18-573

Issue: B

Date Plotted: 2 Apr 2020 - 04:02PM File Name: F:\18-573 Ballina\Drgs\Civil\Final\1000 SERIES_Without FWAR\C1003.dwg

ADJOINS DRG No C1109

ADJOINS DRG No C1111



Issue	Description	Date
B	FINAL CONCEPT DESIGN ISSUE	2-4-20
A	ISSUED FOR COUNCIL REVIEW	9-3-20

Bar Scales

0 10 20 30 40 50m

1 : 500 @ A1 1 : 1000 @ A3

100mm on Original

THIS DRAWING CANNOT BE COPIED OR REPRODUCED IN ANY FORM OR USED FOR ANY OTHER PURPOSE OTHER THAN THAT ORIGINALLY INTENDED WITHOUT THE WRITTEN PERMISSION OF AT&L

Client: ballina shire council

Scales	1 : 500
Grid	MGA
Height Datum	AHD
Drawn	ALS
Designed	ALS
Checked	MM
Approved	PW


Project: LANE DUPLICATION AND INTERSECTION UPGRADE FOR RIVER ST, BALLINA

Title: ROADWORKS PLAN SHEET 6

Civil Engineers and Project Managers
at&l
Level 7, 153 Walker Street
North Sydney NSW 2060
ABN 96 130 882 405
Tel: 02 9439 1777
Fax: 02 9923 1055
www.atl.net.au
info@atl.net.au

Status		Issue
CONCEPT	A1	
Project - Drawing No.		Issue
C1110	18-573	B

Date Plotted: 2 Apr 2020 - 04:04PM File Name: F:\18-573 Ballina\Drgs\Civil\Final\1000 SERIES_Without FWAR\C1110.dwg

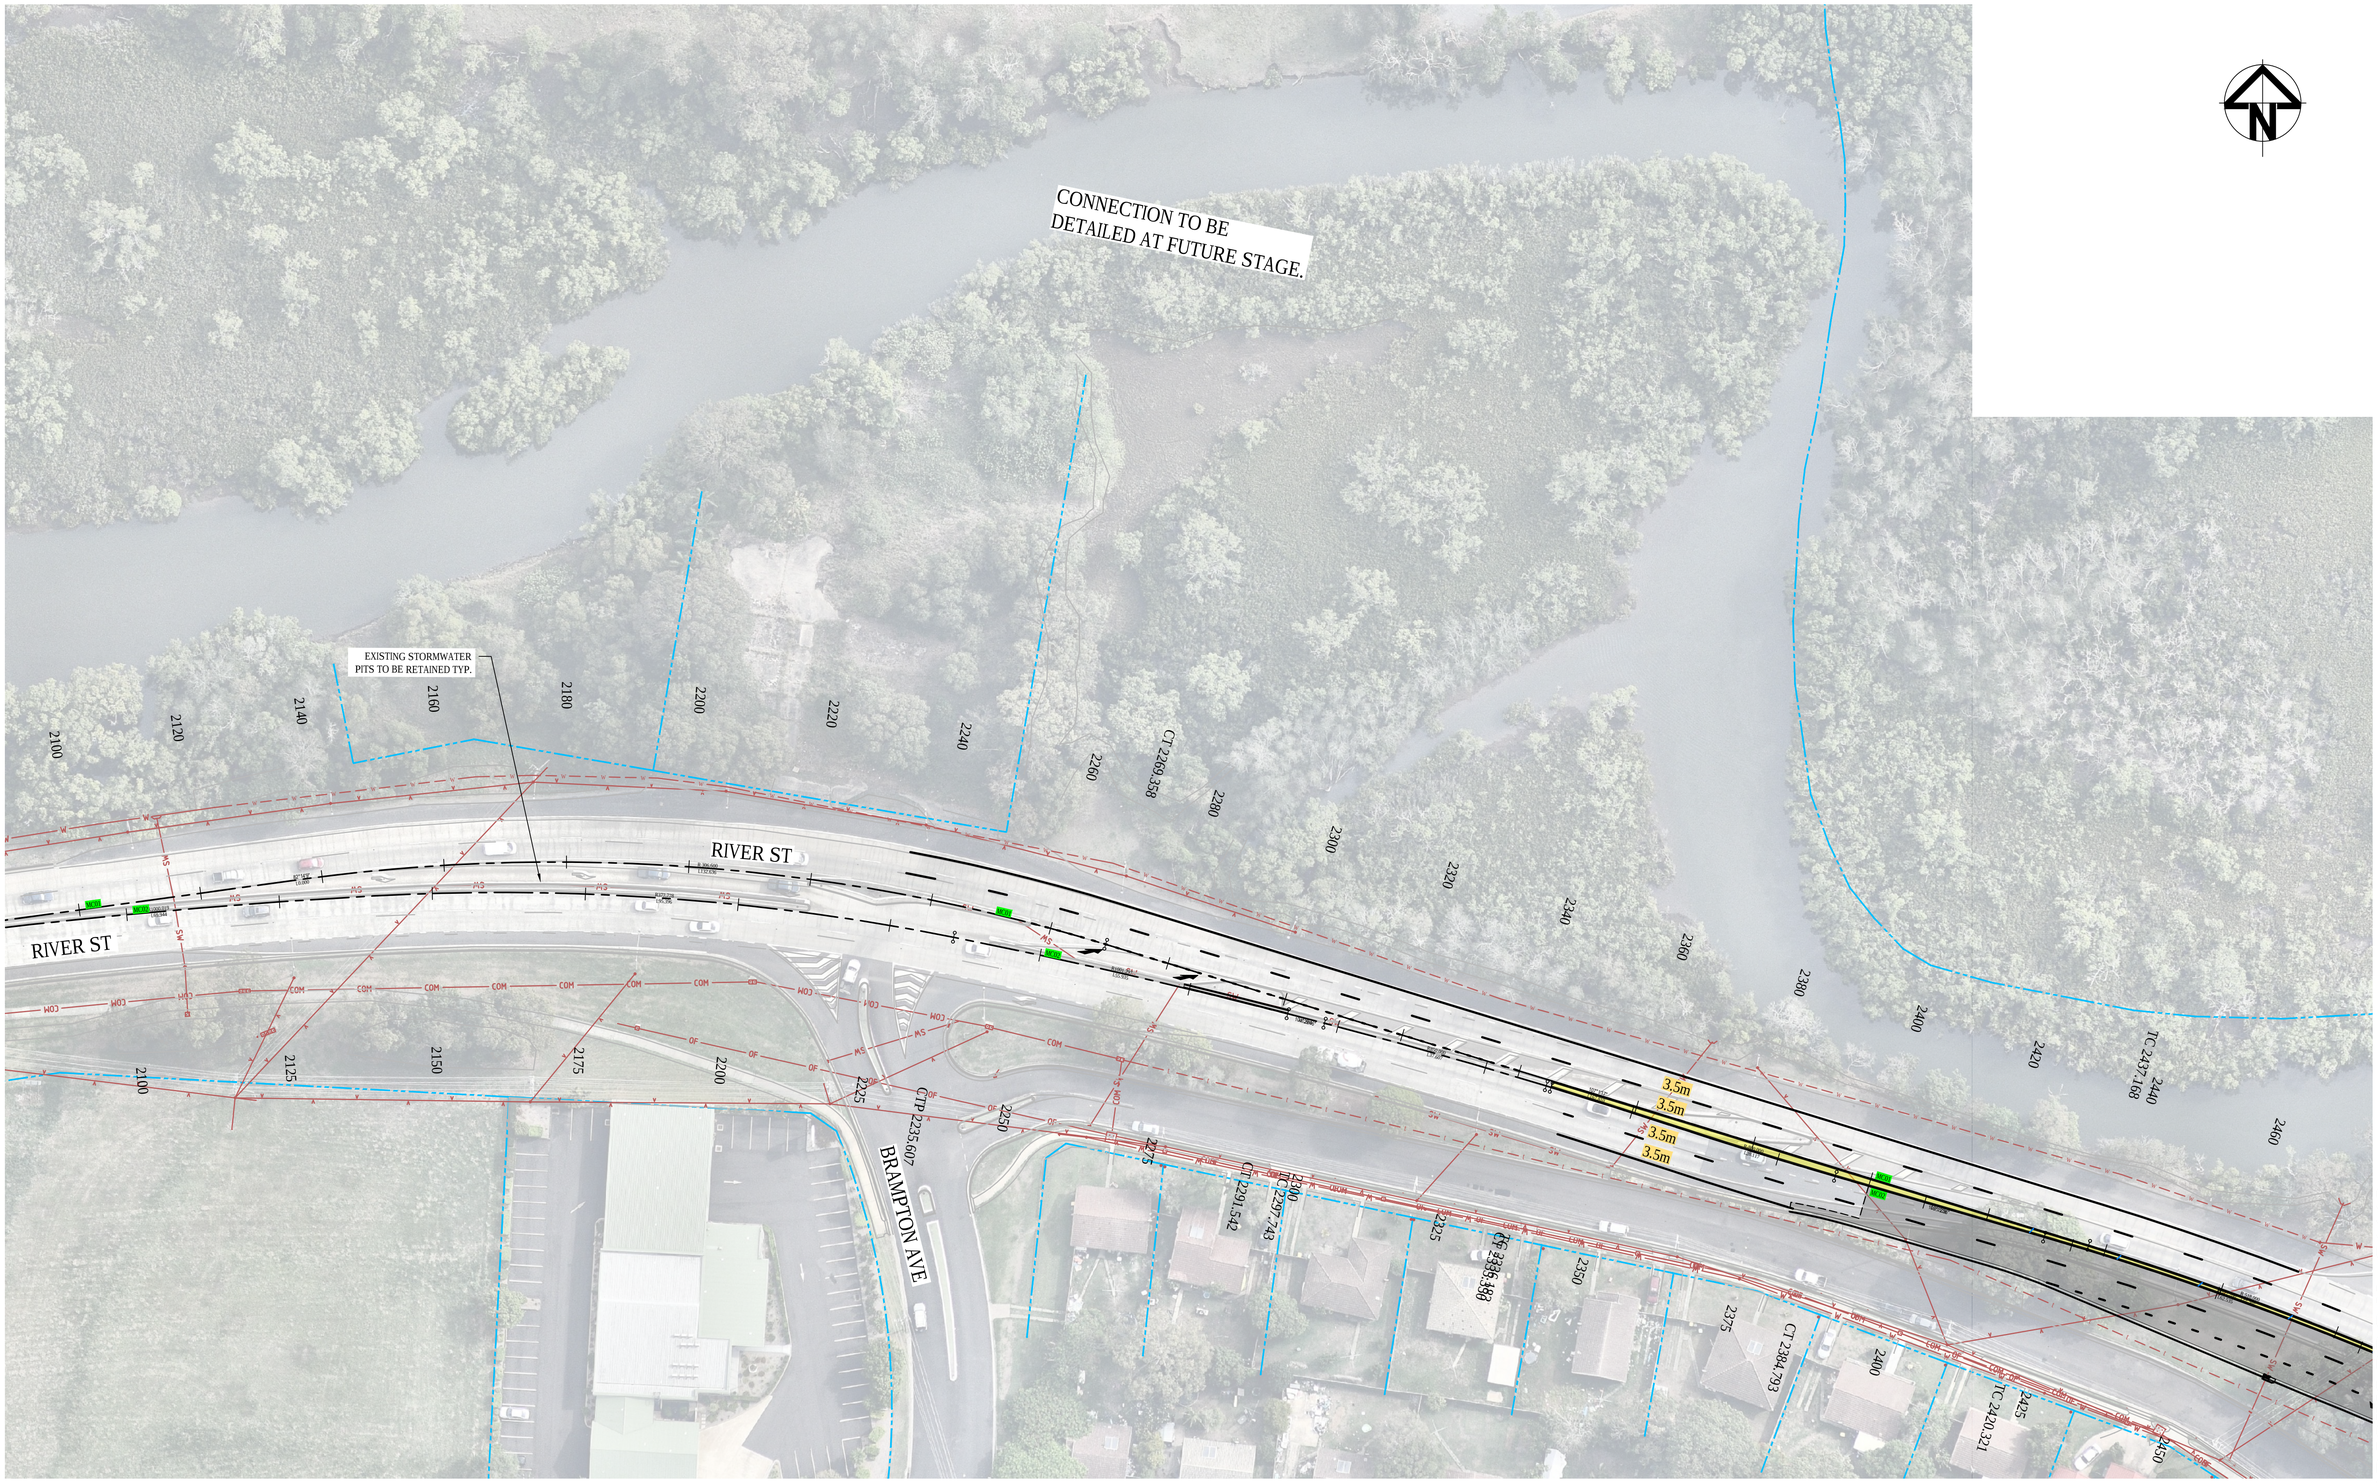

Issue	Description	Date
B	FINAL CONCEPT DESIGN ISSUE	2-4-20
A	ISSUED FOR COUNCIL REVIEW	9-3-20

Bar Scales

0 10 20 30 40 50m

1 : 500 @ A1 1 : 1000 @ A3

THIS DRAWING CANNOT BE COPIED OR REPRODUCED IN ANY FORM OR USED FOR ANY OTHER PURPOSE OTHER THAN THAT ORIGINALLY INTENDED WITHOUT THE WRITTEN PERMISSION OF AT&L

Client: ballina shire council

Scales	1 : 500
Grid	MGA
Height Datum	AHD
Drawn	ALS
Designed	ALS
Checked	MM
Approved	PW

Project: LANE DUPLICATION AND INTERSECTION UPGRADE FOR RIVER ST, BALLINA

Title: ROADWORKS PLAN SHEET 7

Civil Engineers and Project Managers
at&l
Level 7, 153 Walker Street
North Sydney NSW 2060
ABN 96 130 882 405
Tel: 02 9439 1777
Fax: 02 9923 1055
www.atl.net.au
info@atl.net.au

Status: CONCEPT

A1

Project - Drawing No.: C1111 18-573

Issue: B

100mm on Original

Date Plotted: 2 Apr 2020 - 04:05PM File Name: F:\18-573 Ballina\Drgs\Civil\Final\1000 SERIES_Without FWAR\C1111.dwg