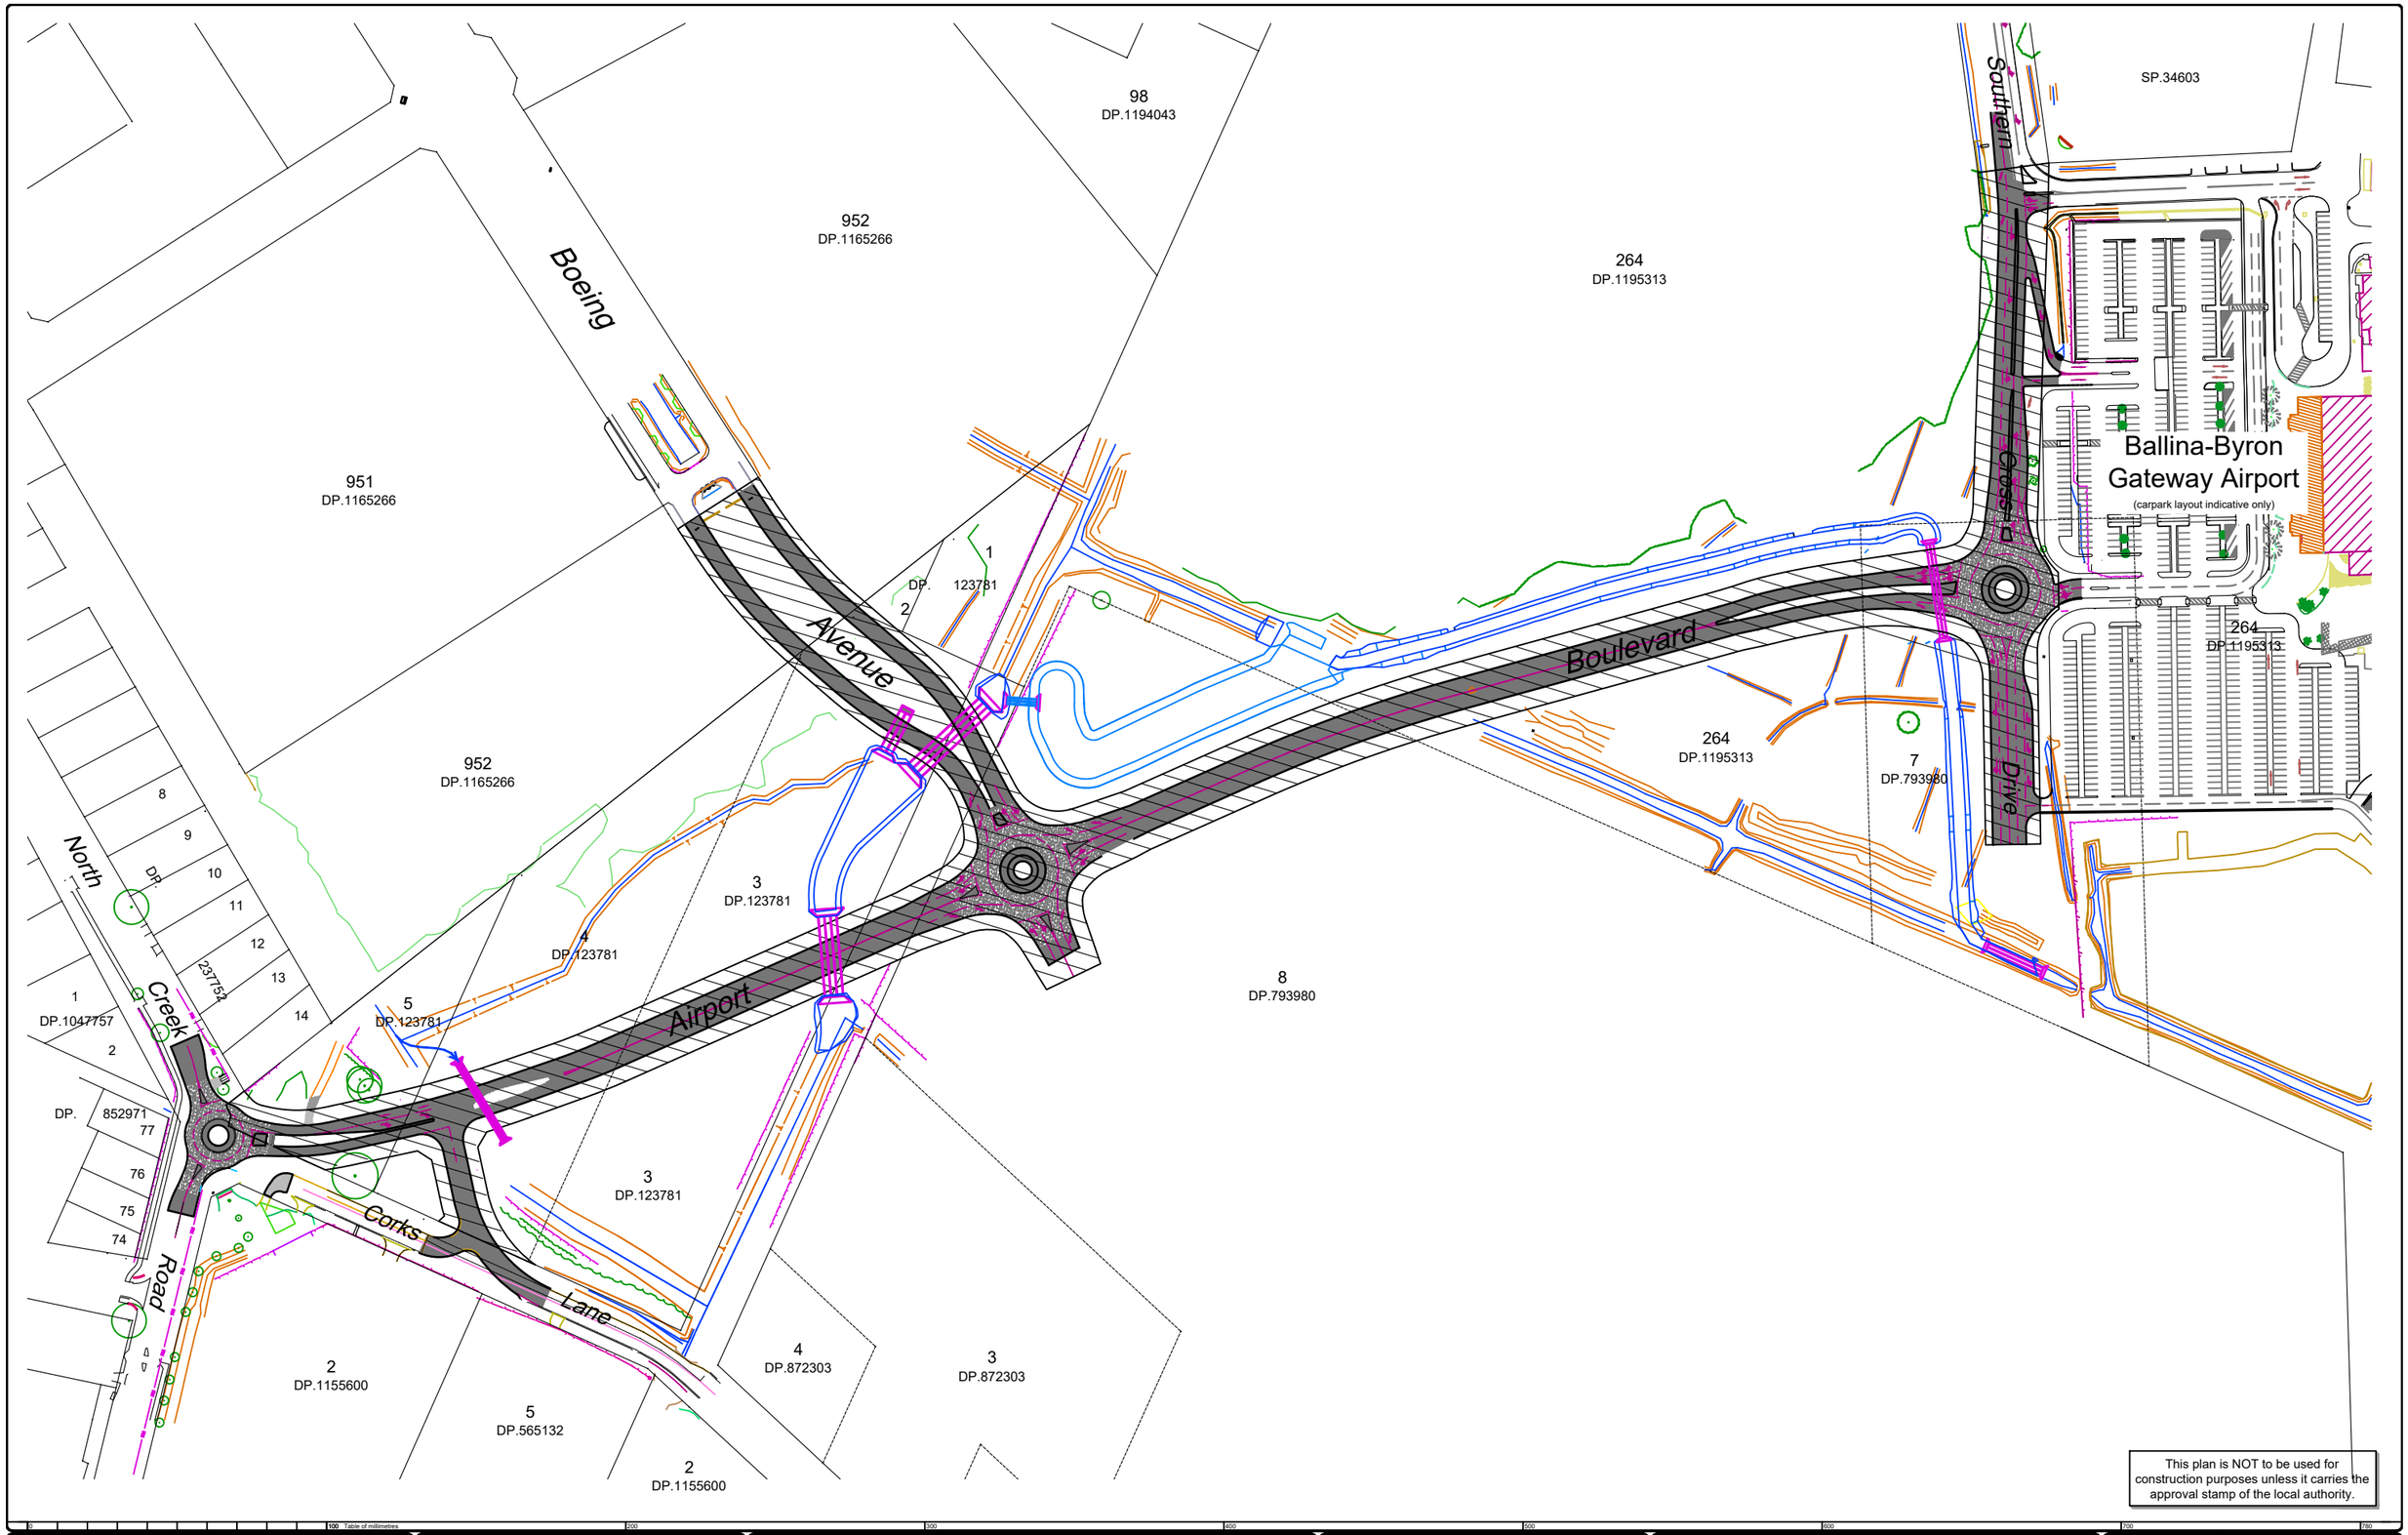

Issue	Date	Amendment	App'd
D	13.10.20	No changes this plan	PB
C	5.6.20	No changes this plan	PB
B	-	No changes this plan	-
A	20.2.20	Various amends; issue for CC approval	PB

Client: Ballina Shire Council

Project: Airport Boulevard Link Road Design
Southern Cross Dve., Boeing Ave., Corks Lane & North Creek Road
BALLINA

Title: Overall Site Layout plan

Do not scale drawing. Use written dimensions only
This plan is copyright © All rights reserved.

ARDILL PAYNE & Partners
ENGINEERS PLANNERS SURVEYORS
ENVIRONMENTAL PROJECT MANAGEMENT
BALLINA 45 River Street Ph. 02 6686 3280
GUNNEDAH 285 Conadilly Street Ph. 02 6742 9955
A.B.N. 51 808 558 977 e-mail: info@ardillpayne.com.au

Design	PB	Scale at A1	1:1250
Drawn	PB	Date	20.2.20
Checked	-	Datum	AHD
Approved	-	Acad File	8616-CC-Plans-Feb-20
		C3d File	8616-DESIGN-CC-Feb-20
Job No.	8616	Dwg No.	C01
		Issue	D

Q:\01 Jobs\8616 Airport Bvd\05 Drawings\01 Civil\01 Current\Full-CC\8616-CC-Plans-1-Oct-20-HOME.dwg, C01-SITE, 19/10/2020 4:19:33 PM