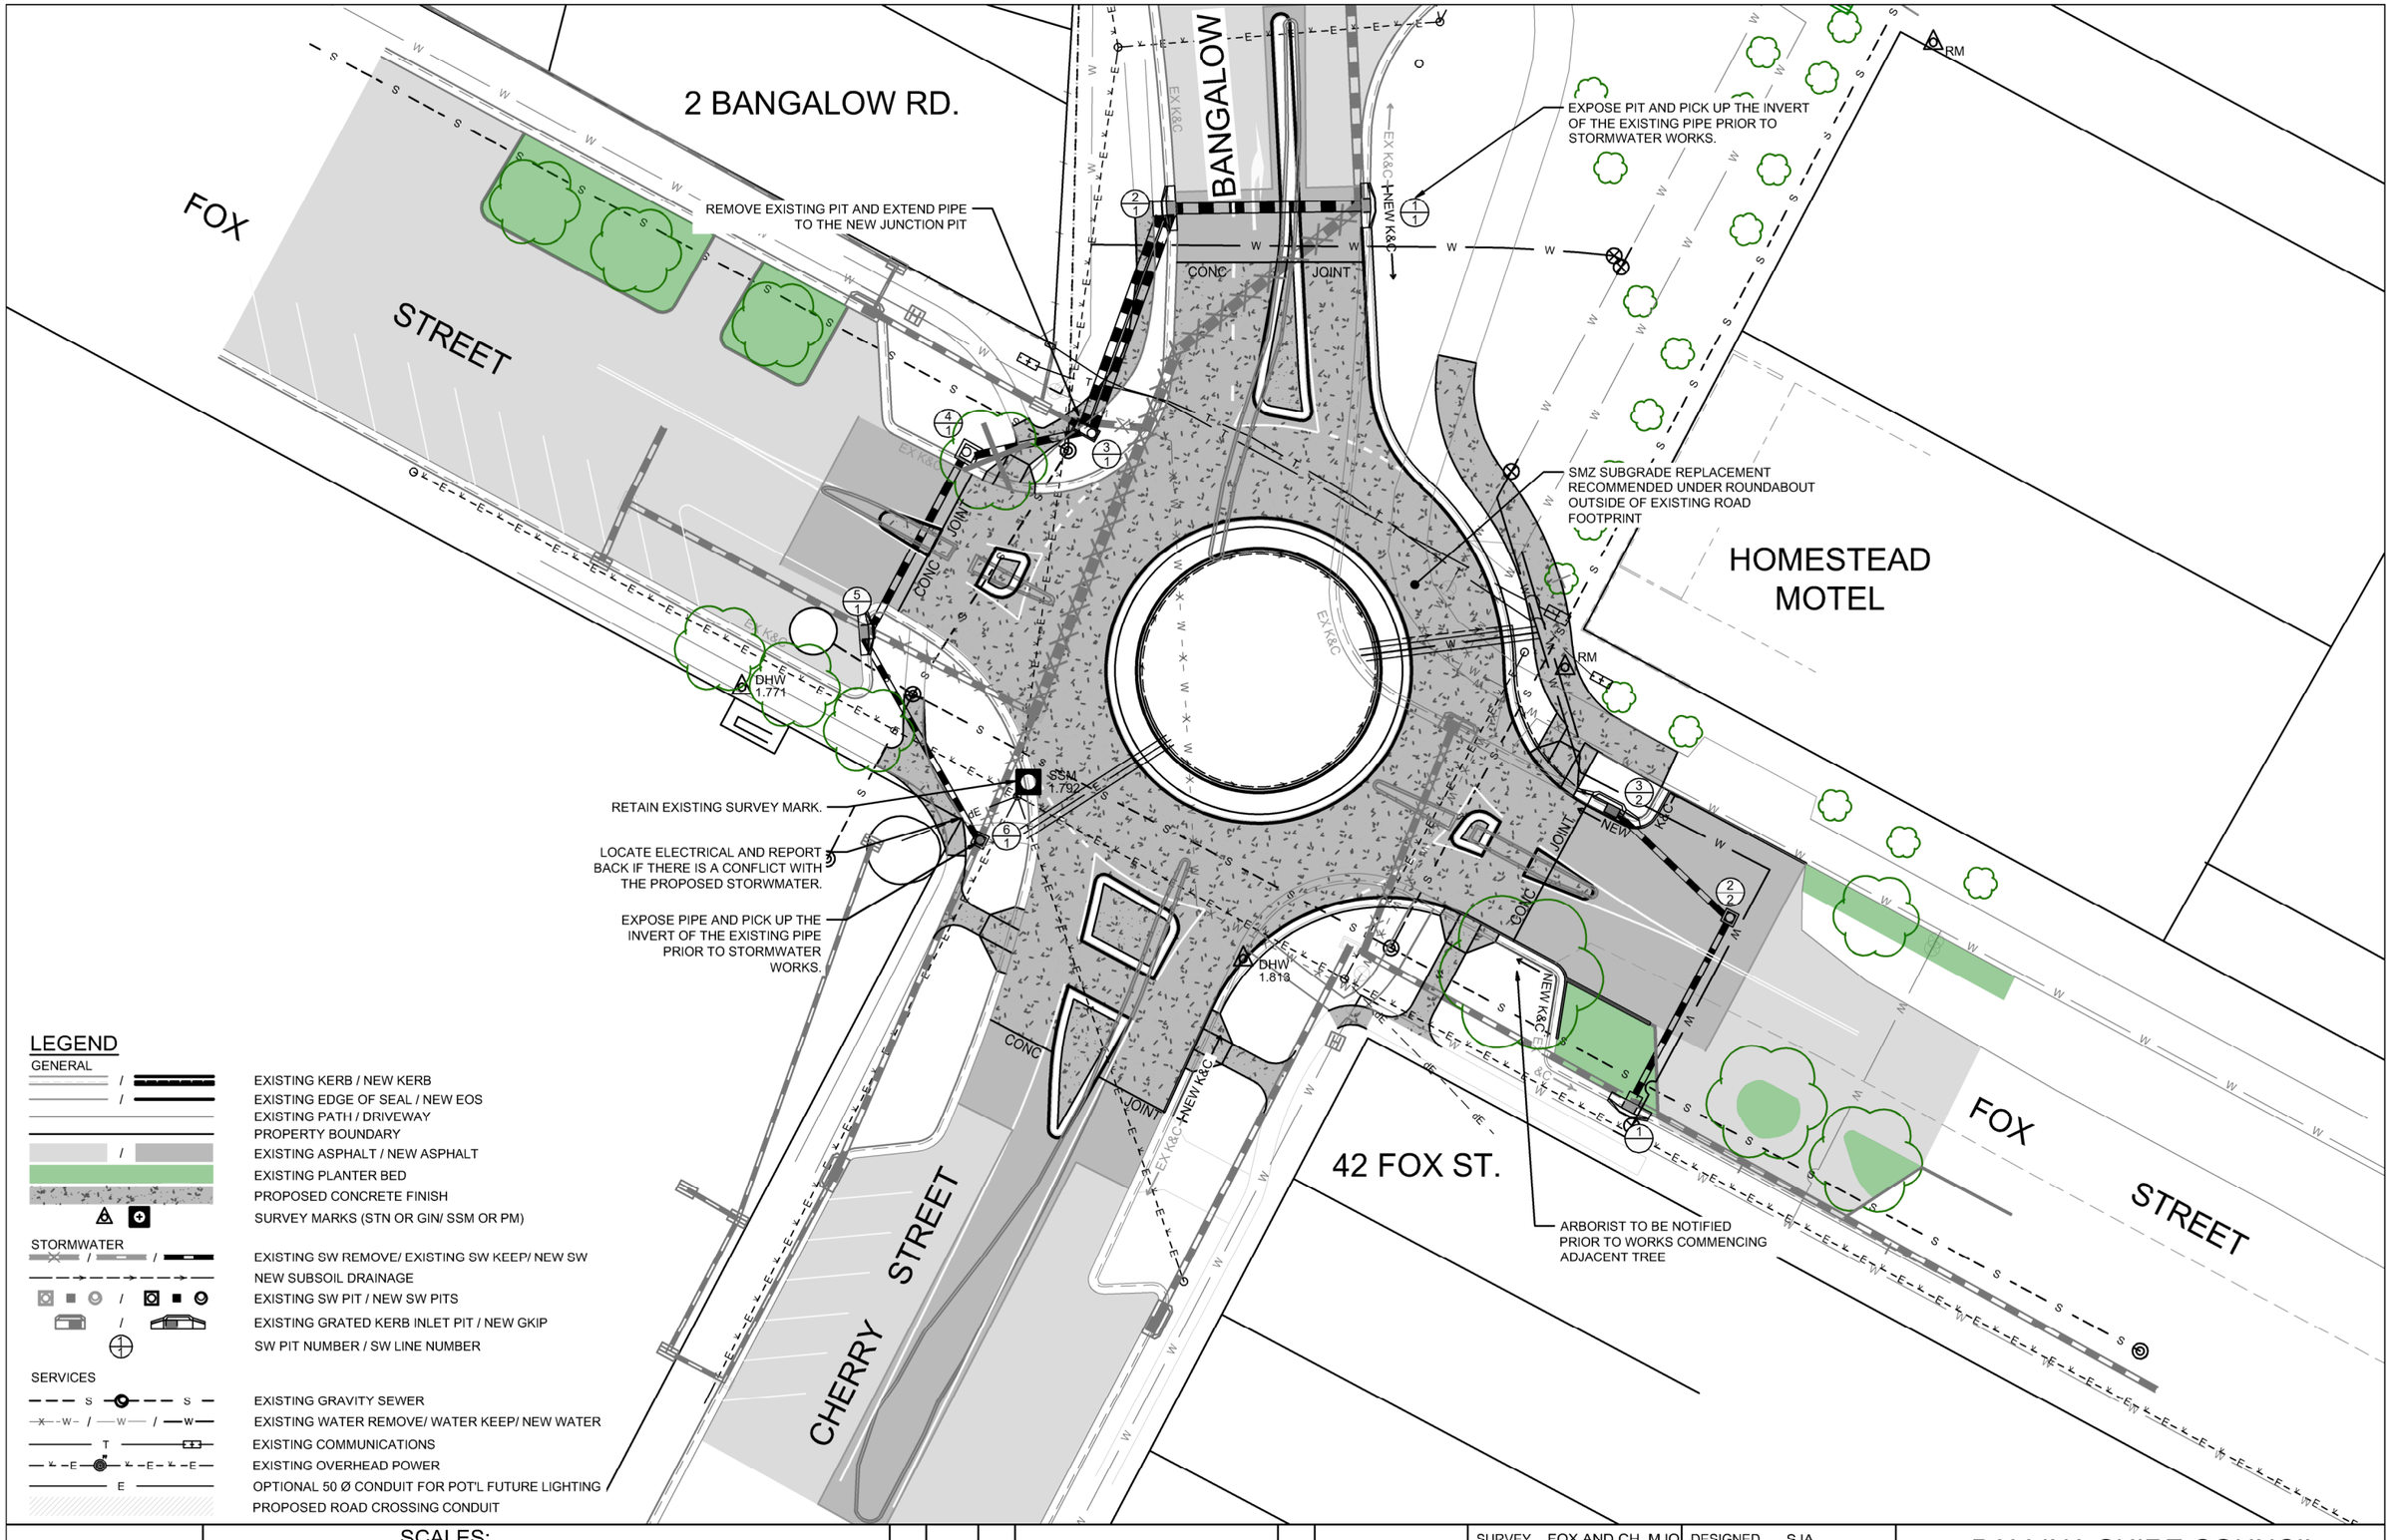


LEGEND

GENERAL

- EXISTING KERB / NEW KERB
- EXISTING EDGE OF SEAL / NEW EOS
- EXISTING PATH / DRIVEWAY
- PROPERTY BOUNDARY
- EXISTING ASPHALT / NEW ASPHALT
- EXISTING PLANTER BED
- PROPOSED CONCRETE FINISH
- SURVEY MARKS (STN OR GIN/ SSM OR PM)

STORMWATER

- EXISTING SW REMOVE/ EXISTING SW KEEP/ NEW SW
- NEW SUBSOIL DRAINAGE
- EXISTING SW PIT / NEW SW PITS
- EXISTING GRATED KERB INLET PIT / NEW GKIP
- SW PIT NUMBER / SW LINE NUMBER

SERVICES

- EXISTING GRAVITY SEWER
- EXISTING WATER REMOVE/ WATER KEEP/ NEW WATER
- EXISTING COMMUNICATIONS
- EXISTING OVERHEAD POWER
- OPTIONAL 50 Ø CONDUIT FOR POT'L FUTURE LIGHTING
- PROPOSED ROAD CROSSING CONDUIT

N

SCALES:

SCALE (m)

0 5 10 15 20 25

FULL SIZE 1:200 ; HALF REDUCTION 1:400
LENGTHS ARE IN METRES

DO NOT SCALE FROM DRAWING

NO.	DATE	BY	CHANGE	X'D
A	JUN20	SA	-	

AMENDMENTS

ballina shire council

SURVEY	FOX AND CH..MJO	DESIGNED	SJA
DATE	18/07/2017	DRAWN	SJA
F.B.	L.B.	CHECKED	RH
DATUM	AHD	APPROVED	PC
DRAWING	Cherry St Fox St Roundabout.DWG		

SHEET 2 OF 7

BALLINA SHIRE COUNCIL

CHERRY STREET FOX STREET CONCRETE ROUNDABOUT OVERALL LAYOUT PLAN

Scale	Plan No.	
1 : 200 @ A1	SR20_016_3	A1