## 11.5 Land Acquisition - Shared Path.DOC

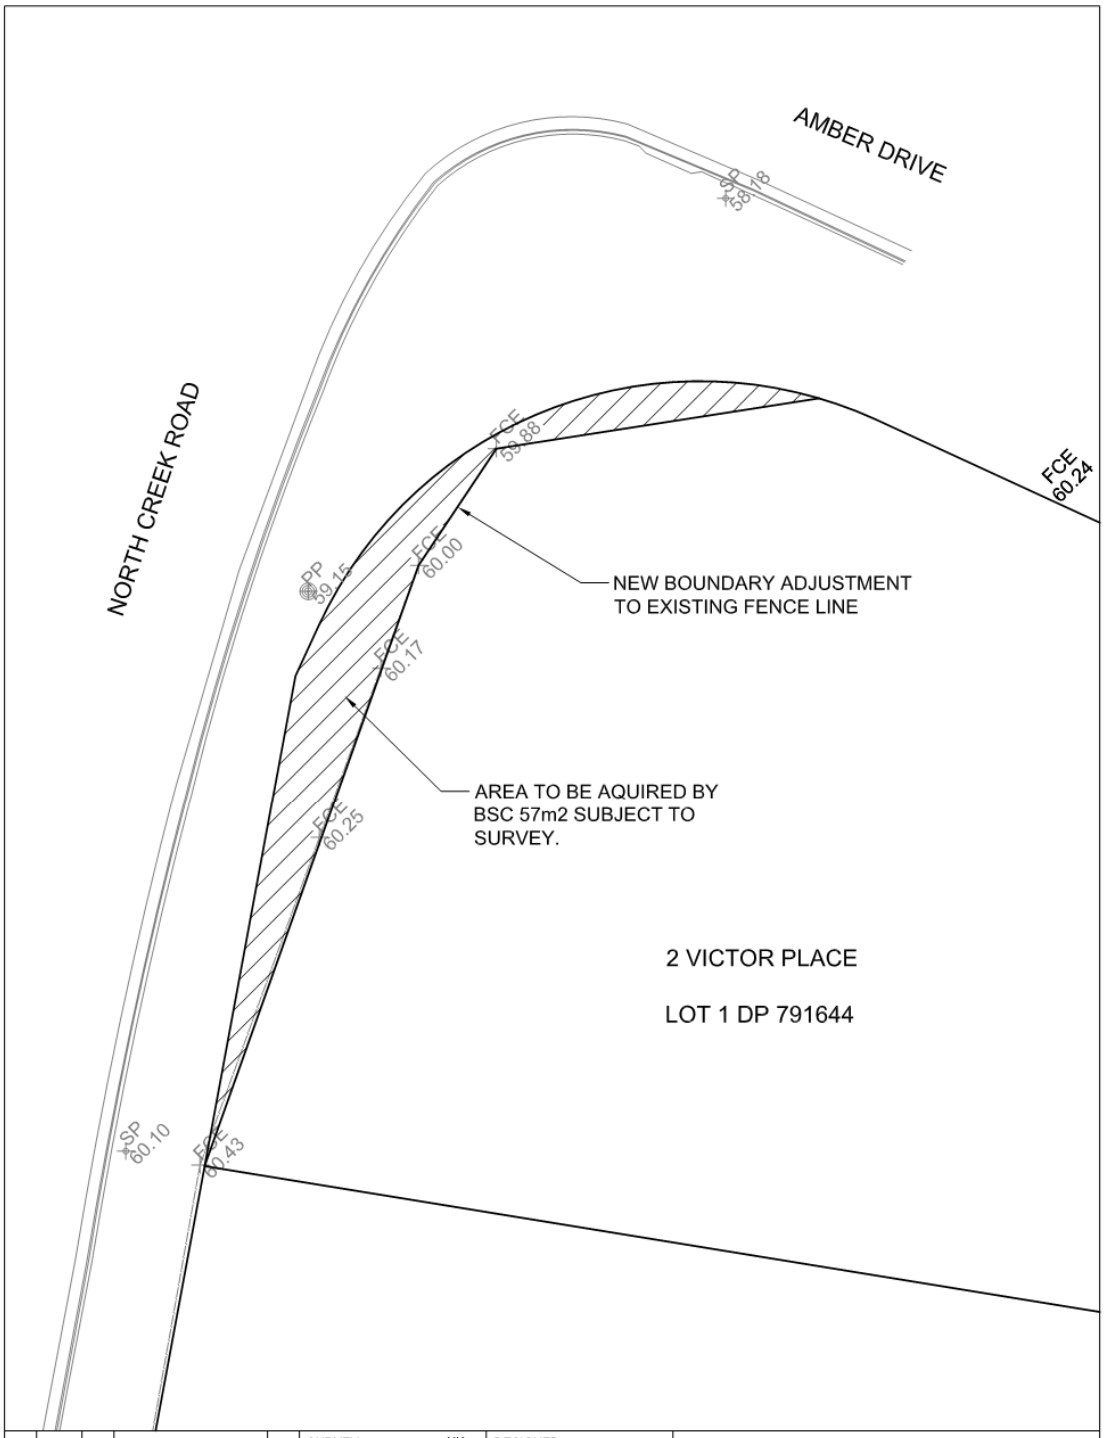


| | | | | | | | |
|---|---|---|---|---|---|---|---|
| | | | | | SURVEY NK | DESIGNED | BALLINA SHIRE COUNCIL |
| | | | | | DATE 17/10/2014 | DRAWN PB | |
| | | | | | F.B. L.B. | CHECKED | AREA OF PROPOSED LAND ACQUISITION<br>2 VICTOR PLACE, LENNOX HEAD<br>LOT 1 DP 791644 |
| | | | | | DRAWING SDRP_536.DWG | APPROVED | |
| | | | | | DATUM AHD | | |
| No. | Date | By | Change | X'd | | | Scale 1:200 / Plan No. SDRP 536 / A4 |
| Amendments | | | | | | | |
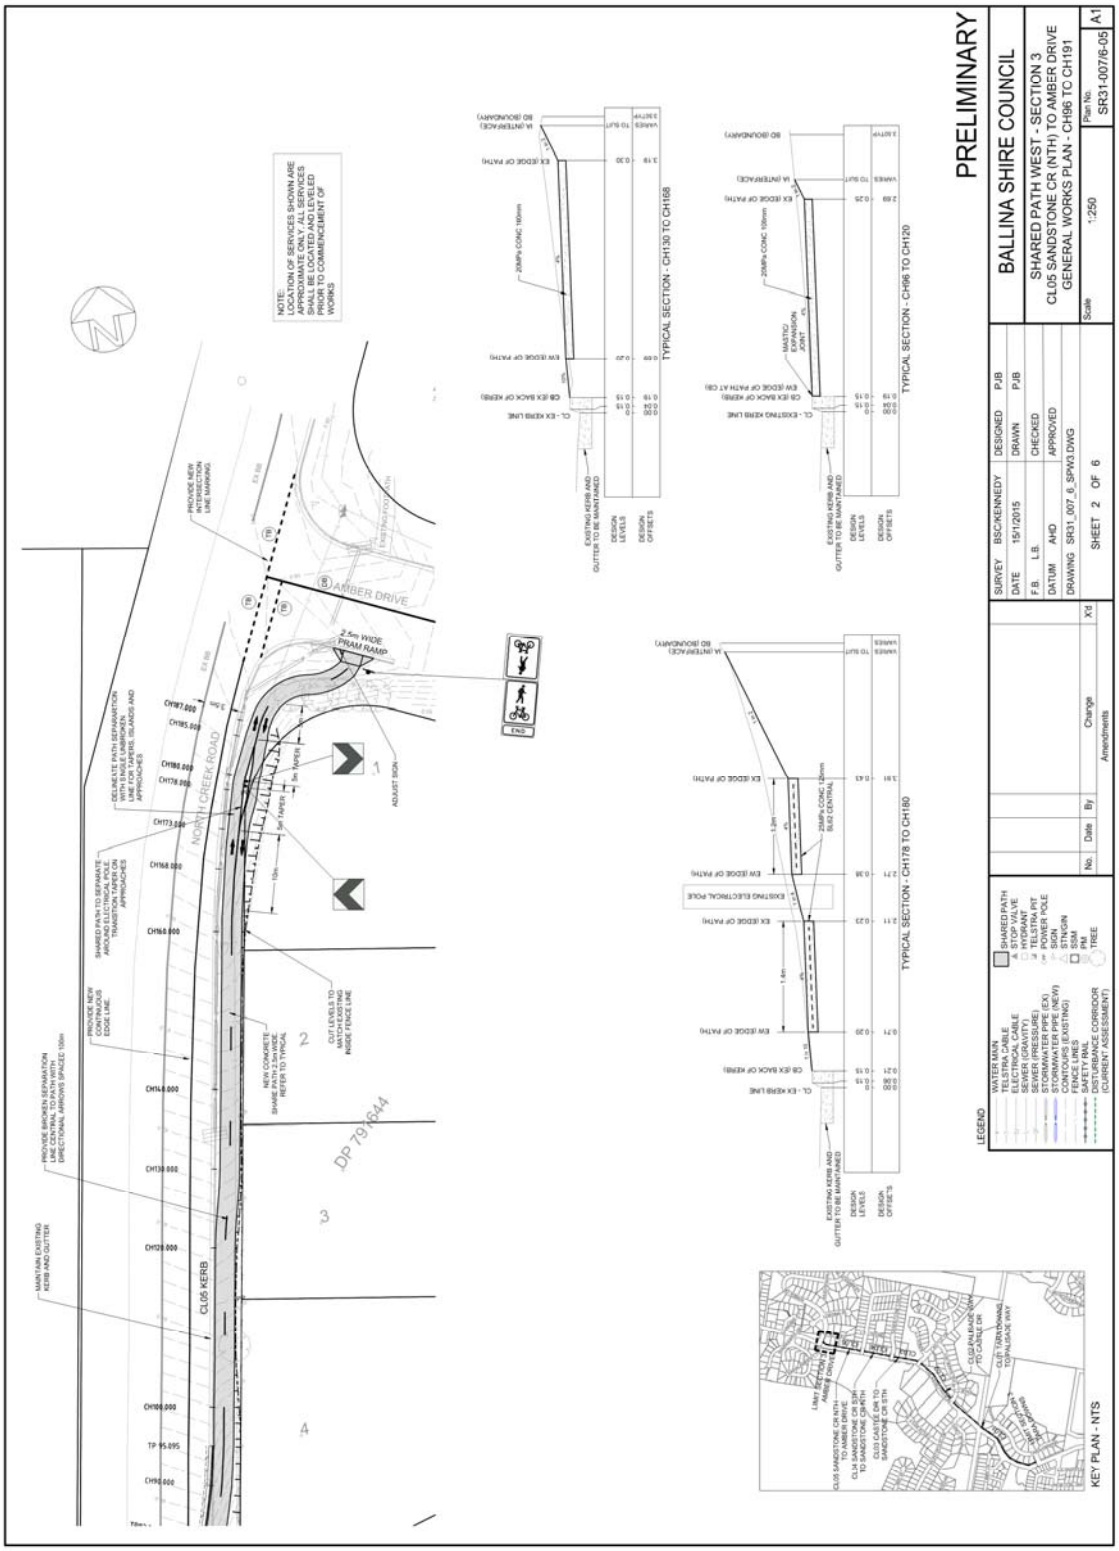
## 11.5 Land Acquisition - Shared Path.DOC